Horsham Village Plaza

WALL DESIGNS
BY
TITAN ENGINEERS, PC

HORSHAM-BLAIR, LP

Retention Wall

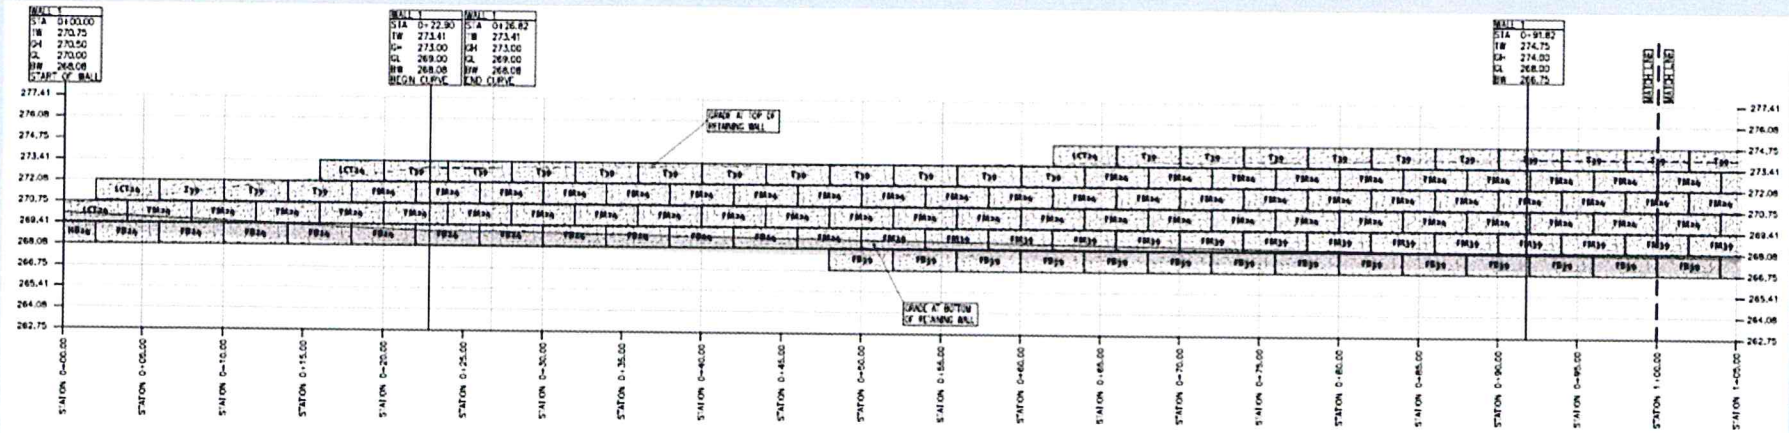

SEGMENTAL EARTH RETENTION WALL PROFILE

SCALE: 1" = 4'-0"

Retention Wall - Photos

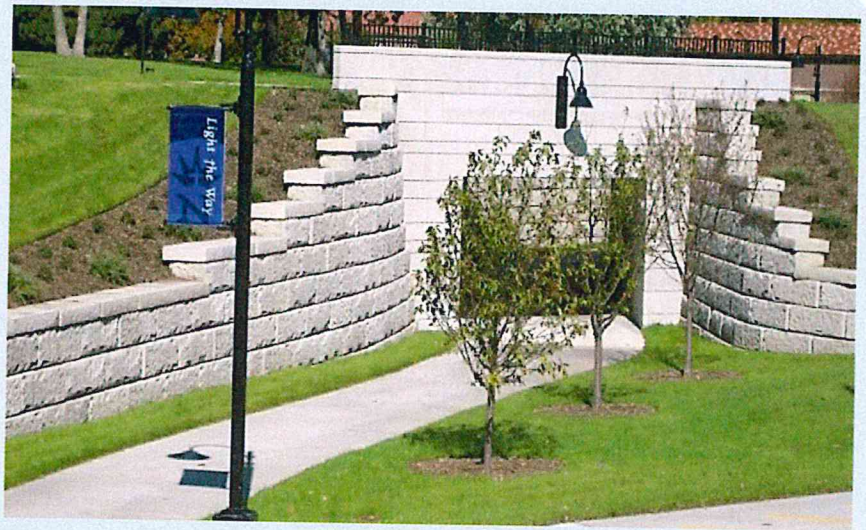

Main Signage Wall

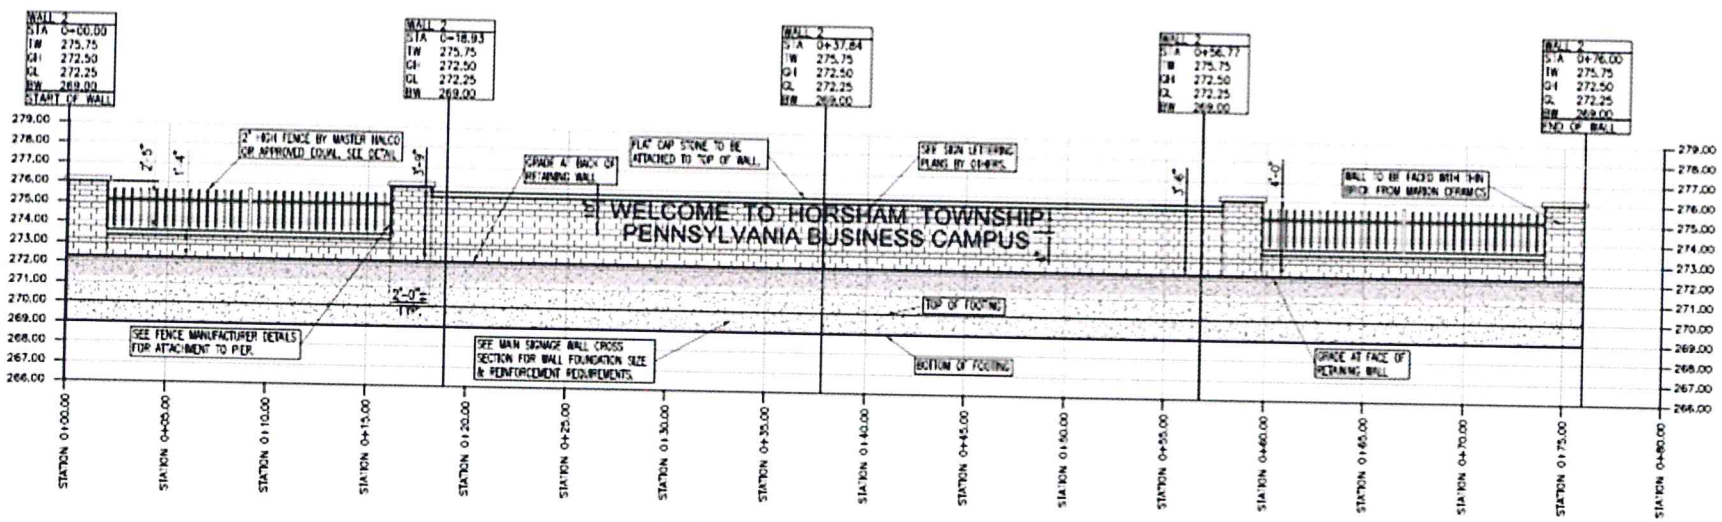

MAIN SIGNAGE WALL PROFILE

SCALE: 1" = 4'-0"

Main Signage Wall - Design

Main Signage Wall - Design

Main Signage Wall - Design

Privacy Wall

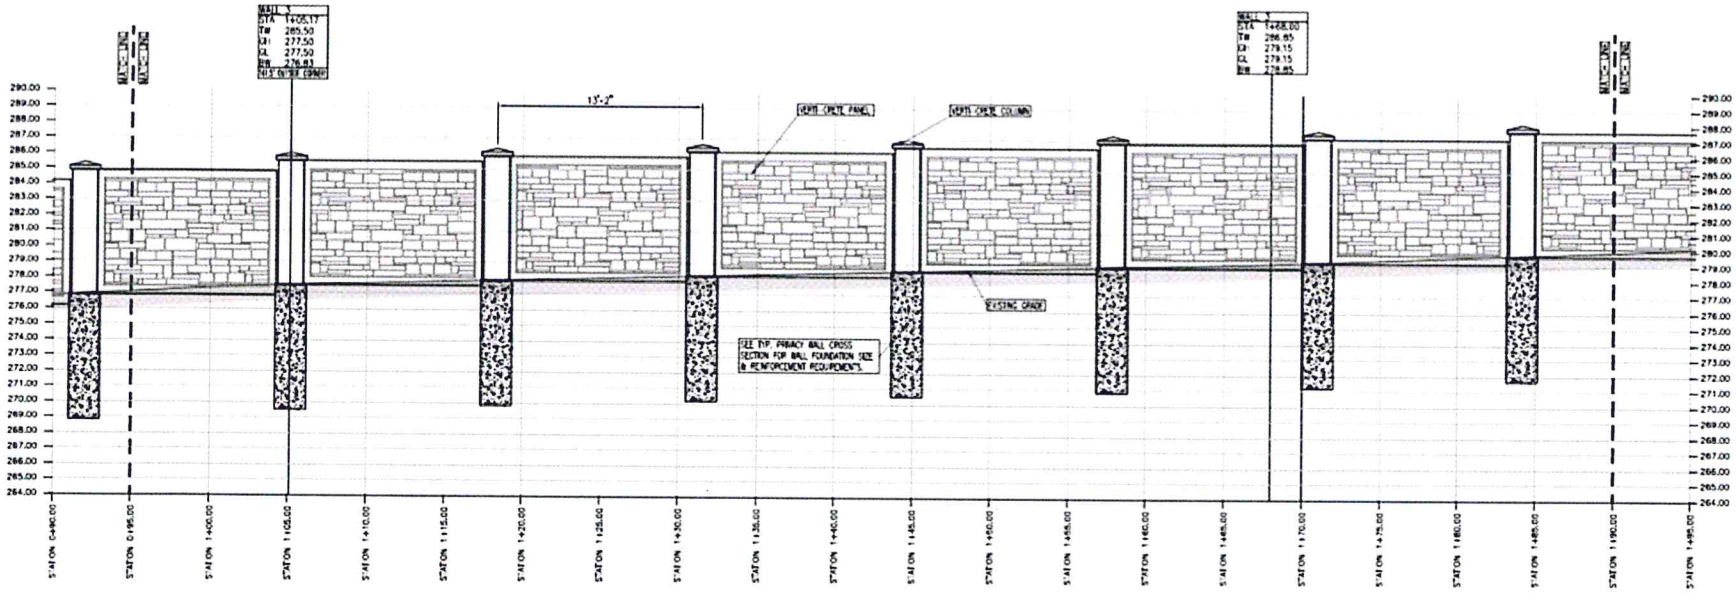

PRIVACY WALL PROFILE

SCALE: 1" = 4'-0"